Ginetta Heritage Ltd
Black Barn, Saxtead Road
Framlingham, Suffolk
IP13 9PU, UK
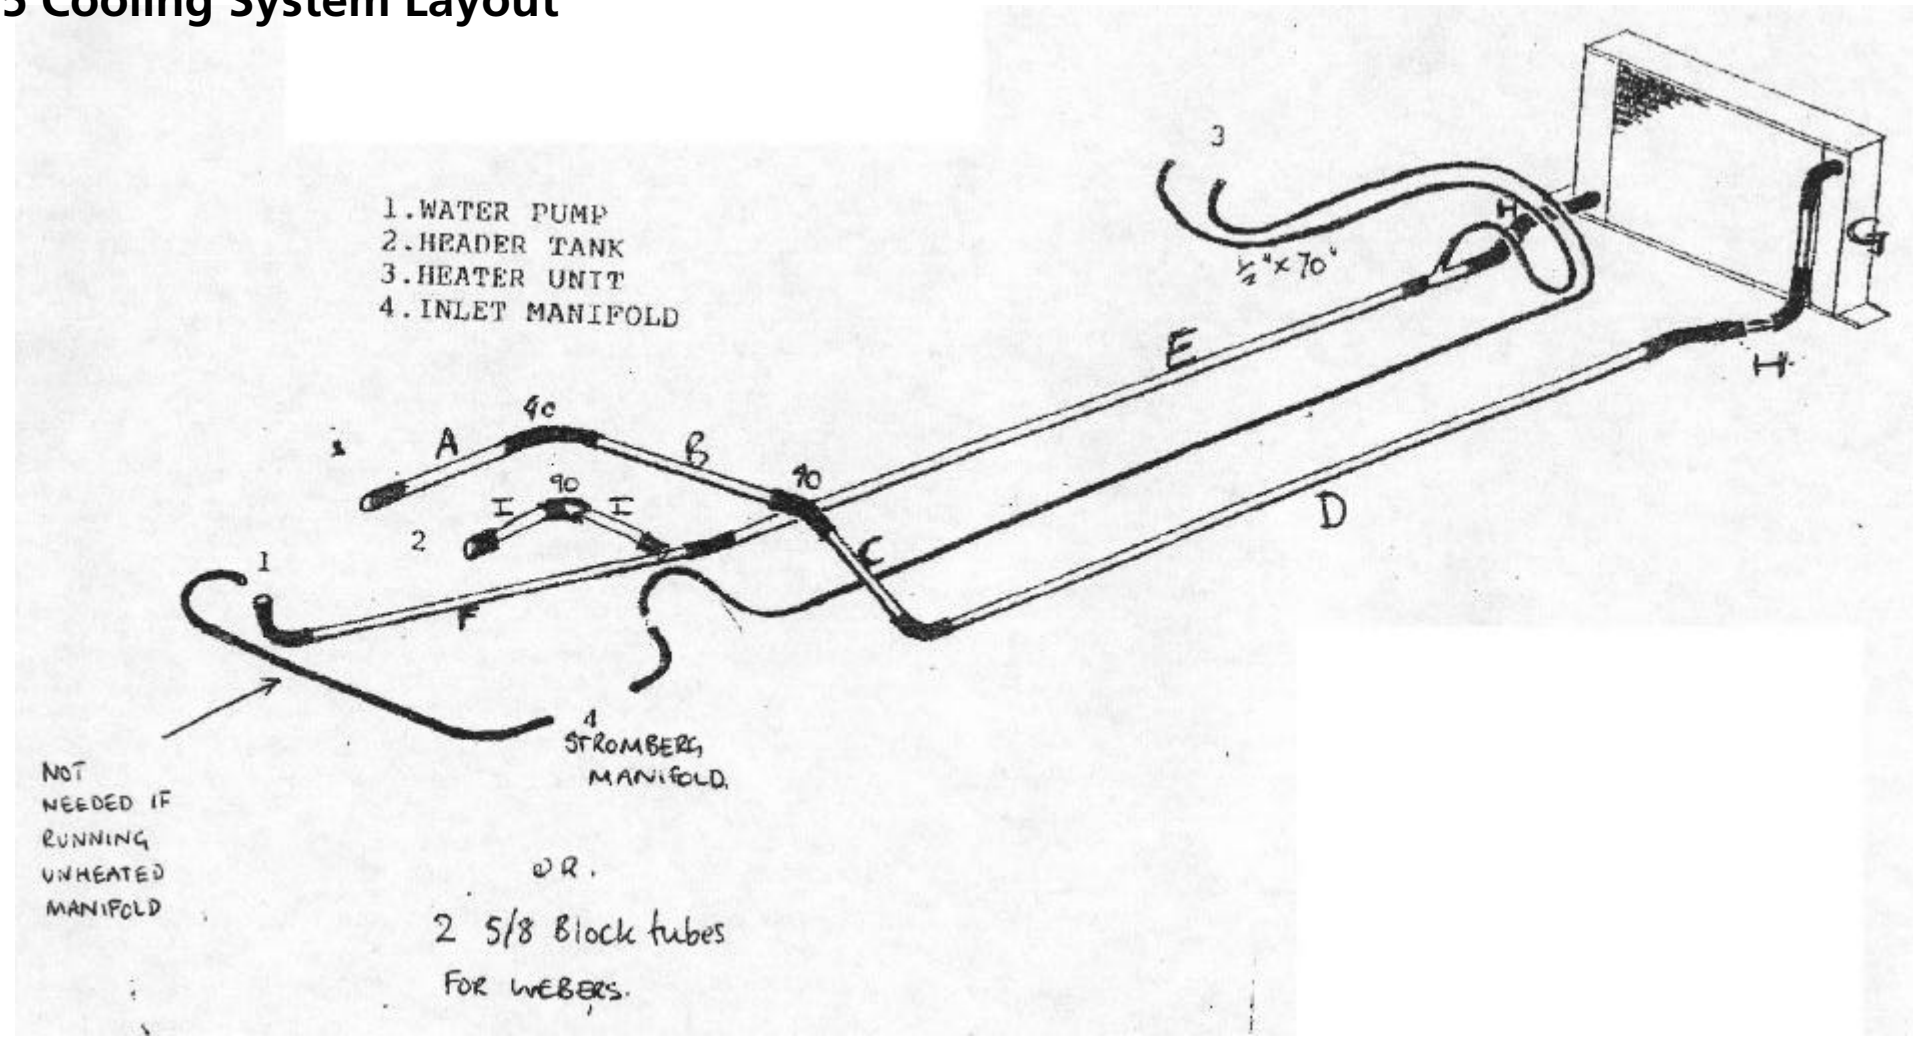
G15 Cooling System Layout